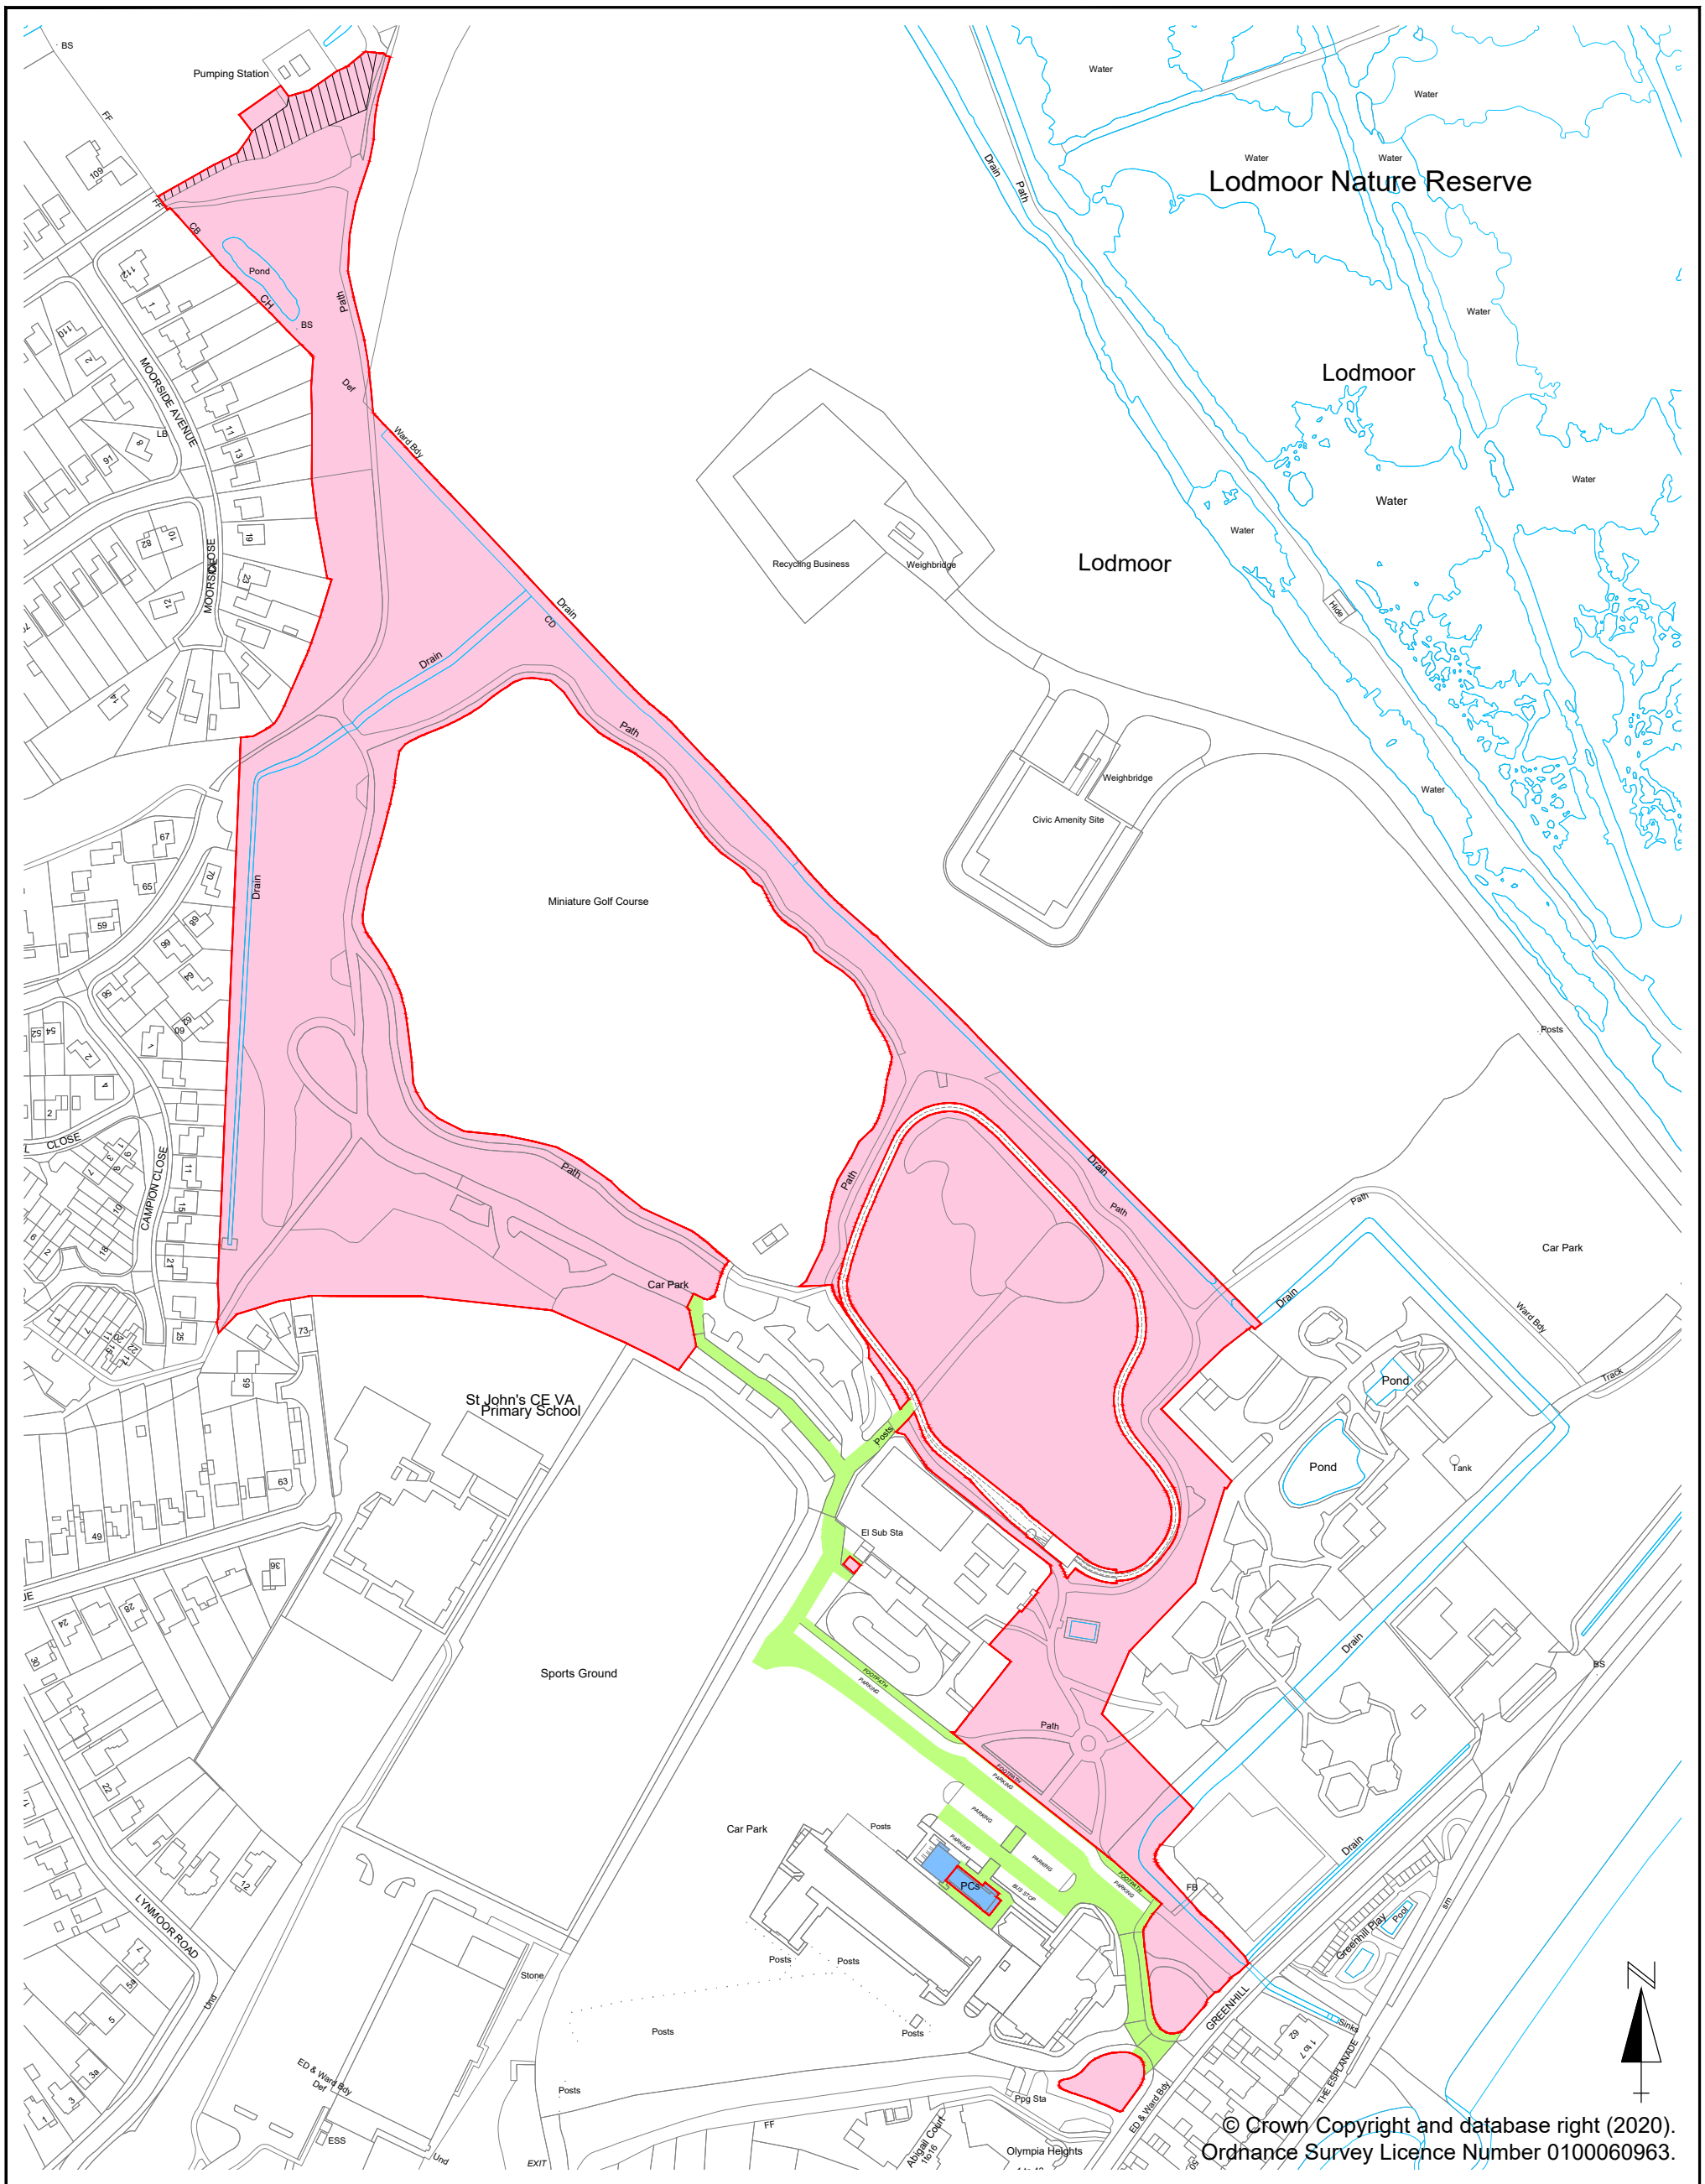

Dorset Council

Lodmoor Country Park, Weymouth Plan 1

South Walks House,
South Walks Road,
DORCHESTER,
Dorset.
DT1 1UZ
Tel: 01305 251010

Date : 07-07-20

Scale 1 : 2500 @ A3